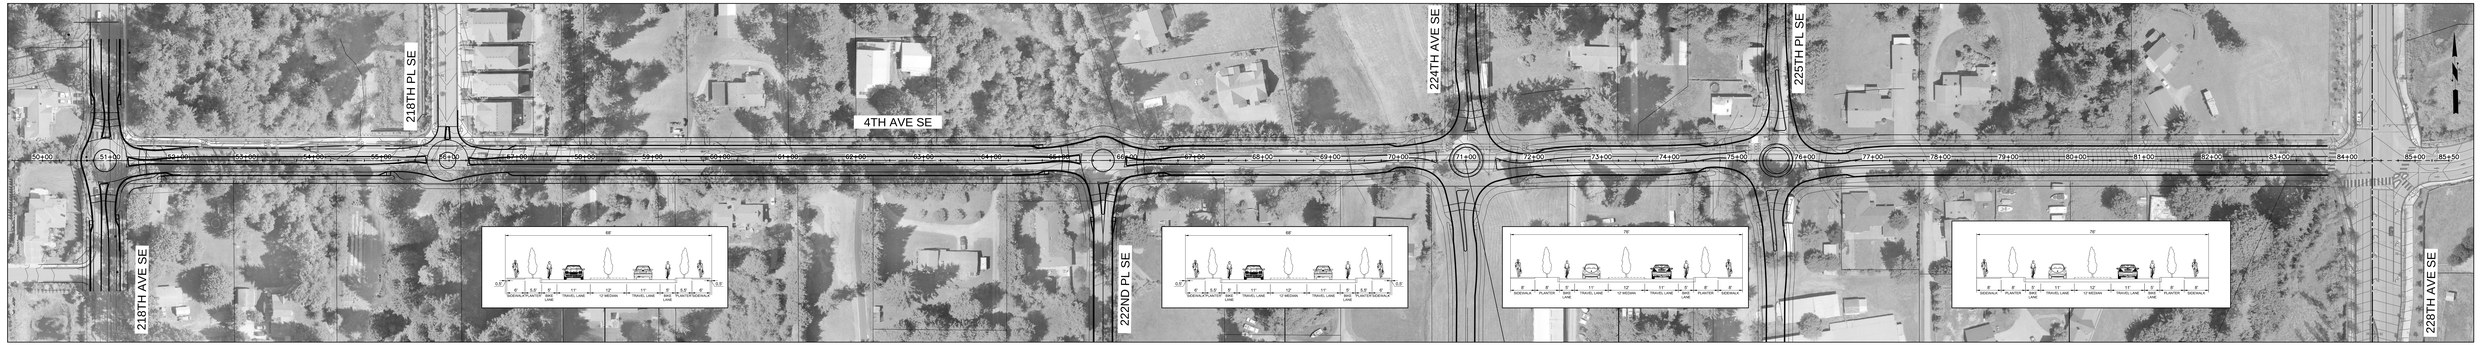

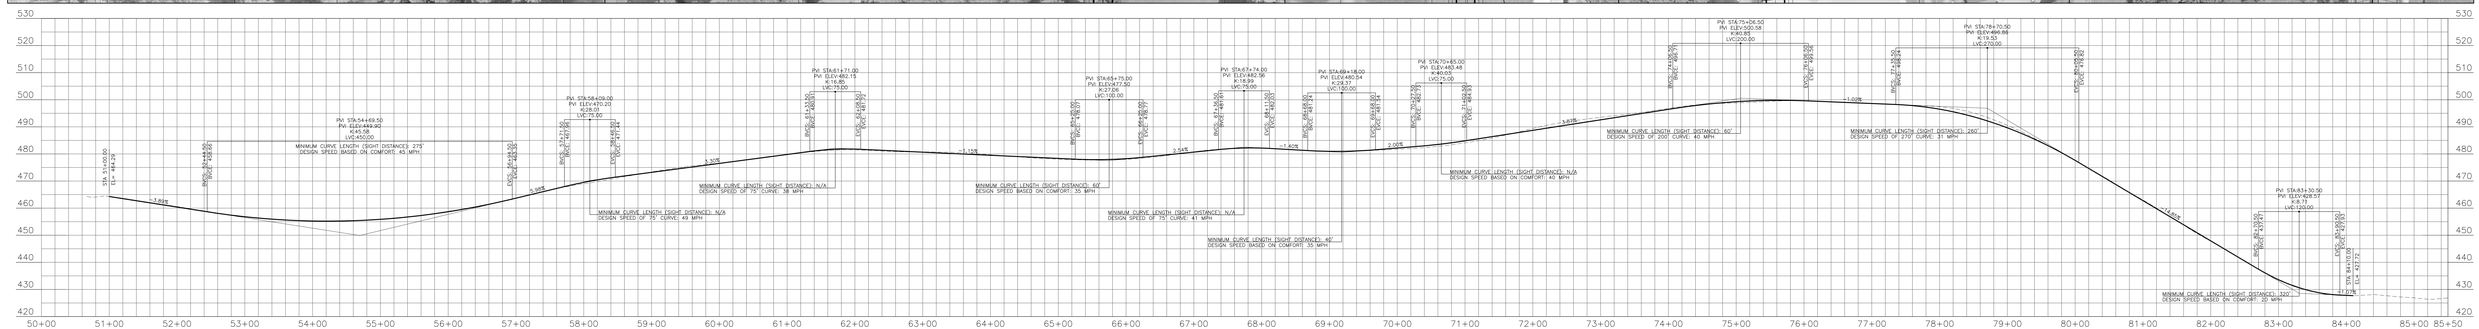

Perteet
206-436-0515 | 1-800-615-9900
505 5th Avenue S, Suite 300
Seattle, Washington 98104

City of Sammamish Washington

Conceptual layout for SE 4th ST Improvement Project, from 218th Ave SE to 228th Ave SE

SCALE
50 0 50 100
FEET

CITY OF SAMMAMISH
SE 4TH STREET
228TH AVE SE TO 218TH AVE SE
NOVEMBER 2015