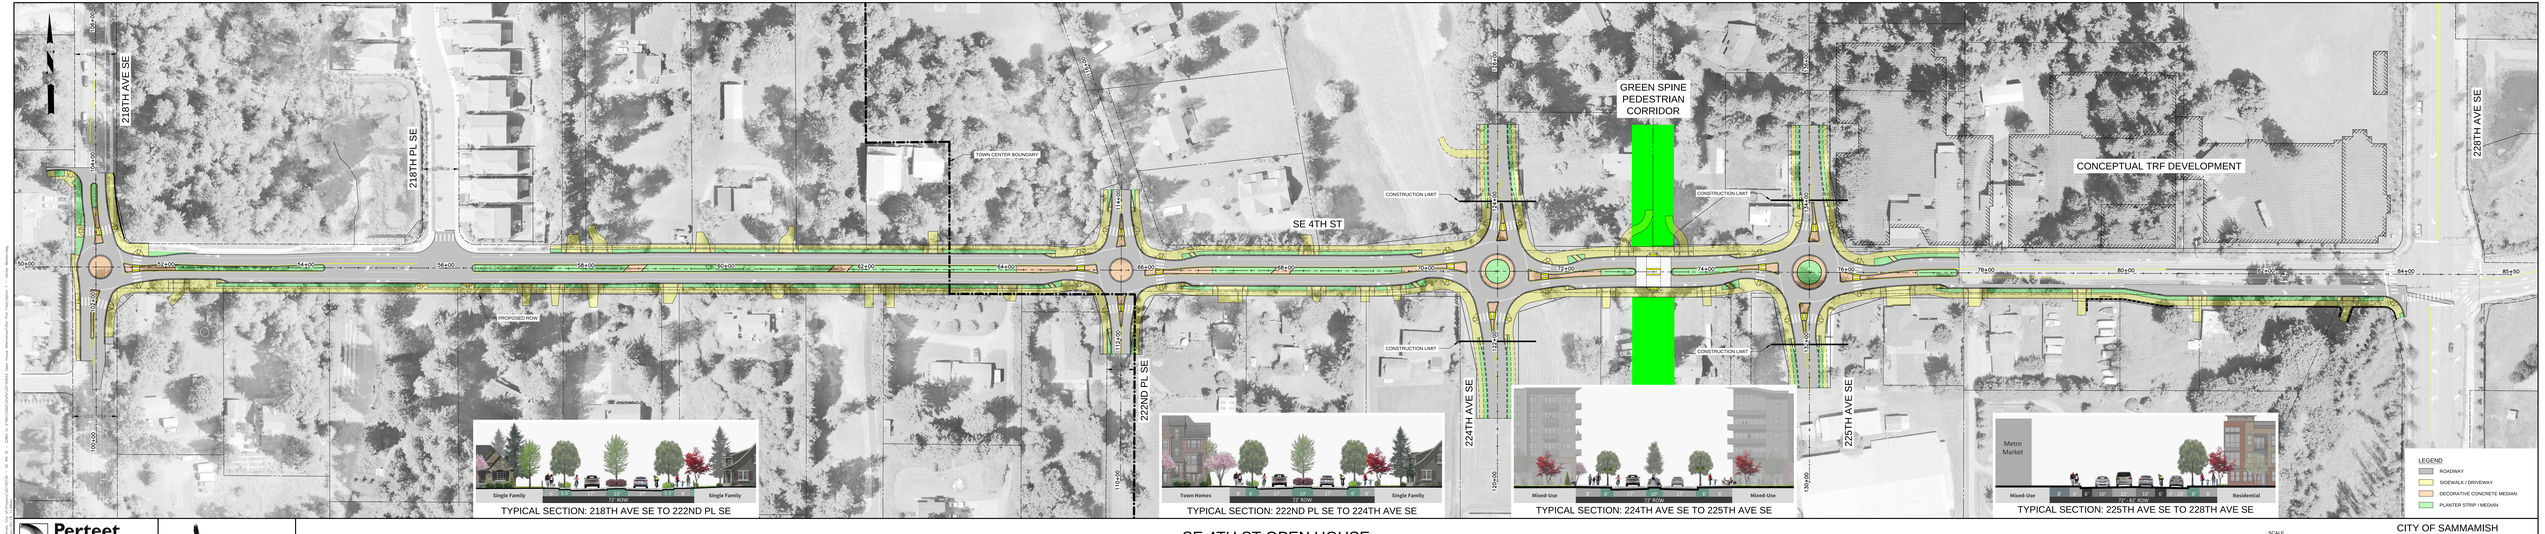


TYPICAL SECTION: 218TH AVE SE TO 222ND PL SE

TYPICAL SECTION: 222ND PL SE TO 224TH AVE SE

TYPICAL SECTION: 224TH AVE SE TO 225TH AVE SE

TYPICAL SECTION: 225TH AVE SE TO 228TH AVE SE

**Perteet**
206-436-0515 I 1-800-615-9900
505 5th Avenue S, Suite 300
Seattle, Washington 98104

City of Sammamish
Sammamish, Washington

# SE 4TH ST OPEN HOUSE
## OPTION 1 - CENTER MEDIAN

SCALE
40 0 40 80
FEET

CITY OF SAMMAMISH
SE 4TH STREET
218TH AVE SE TO 228TH AVE SE
JUNE 22, 2016